THE GENERAL PLANNING OF THANH HOA URBAN, THANH HOA PROVINCE BY 2040
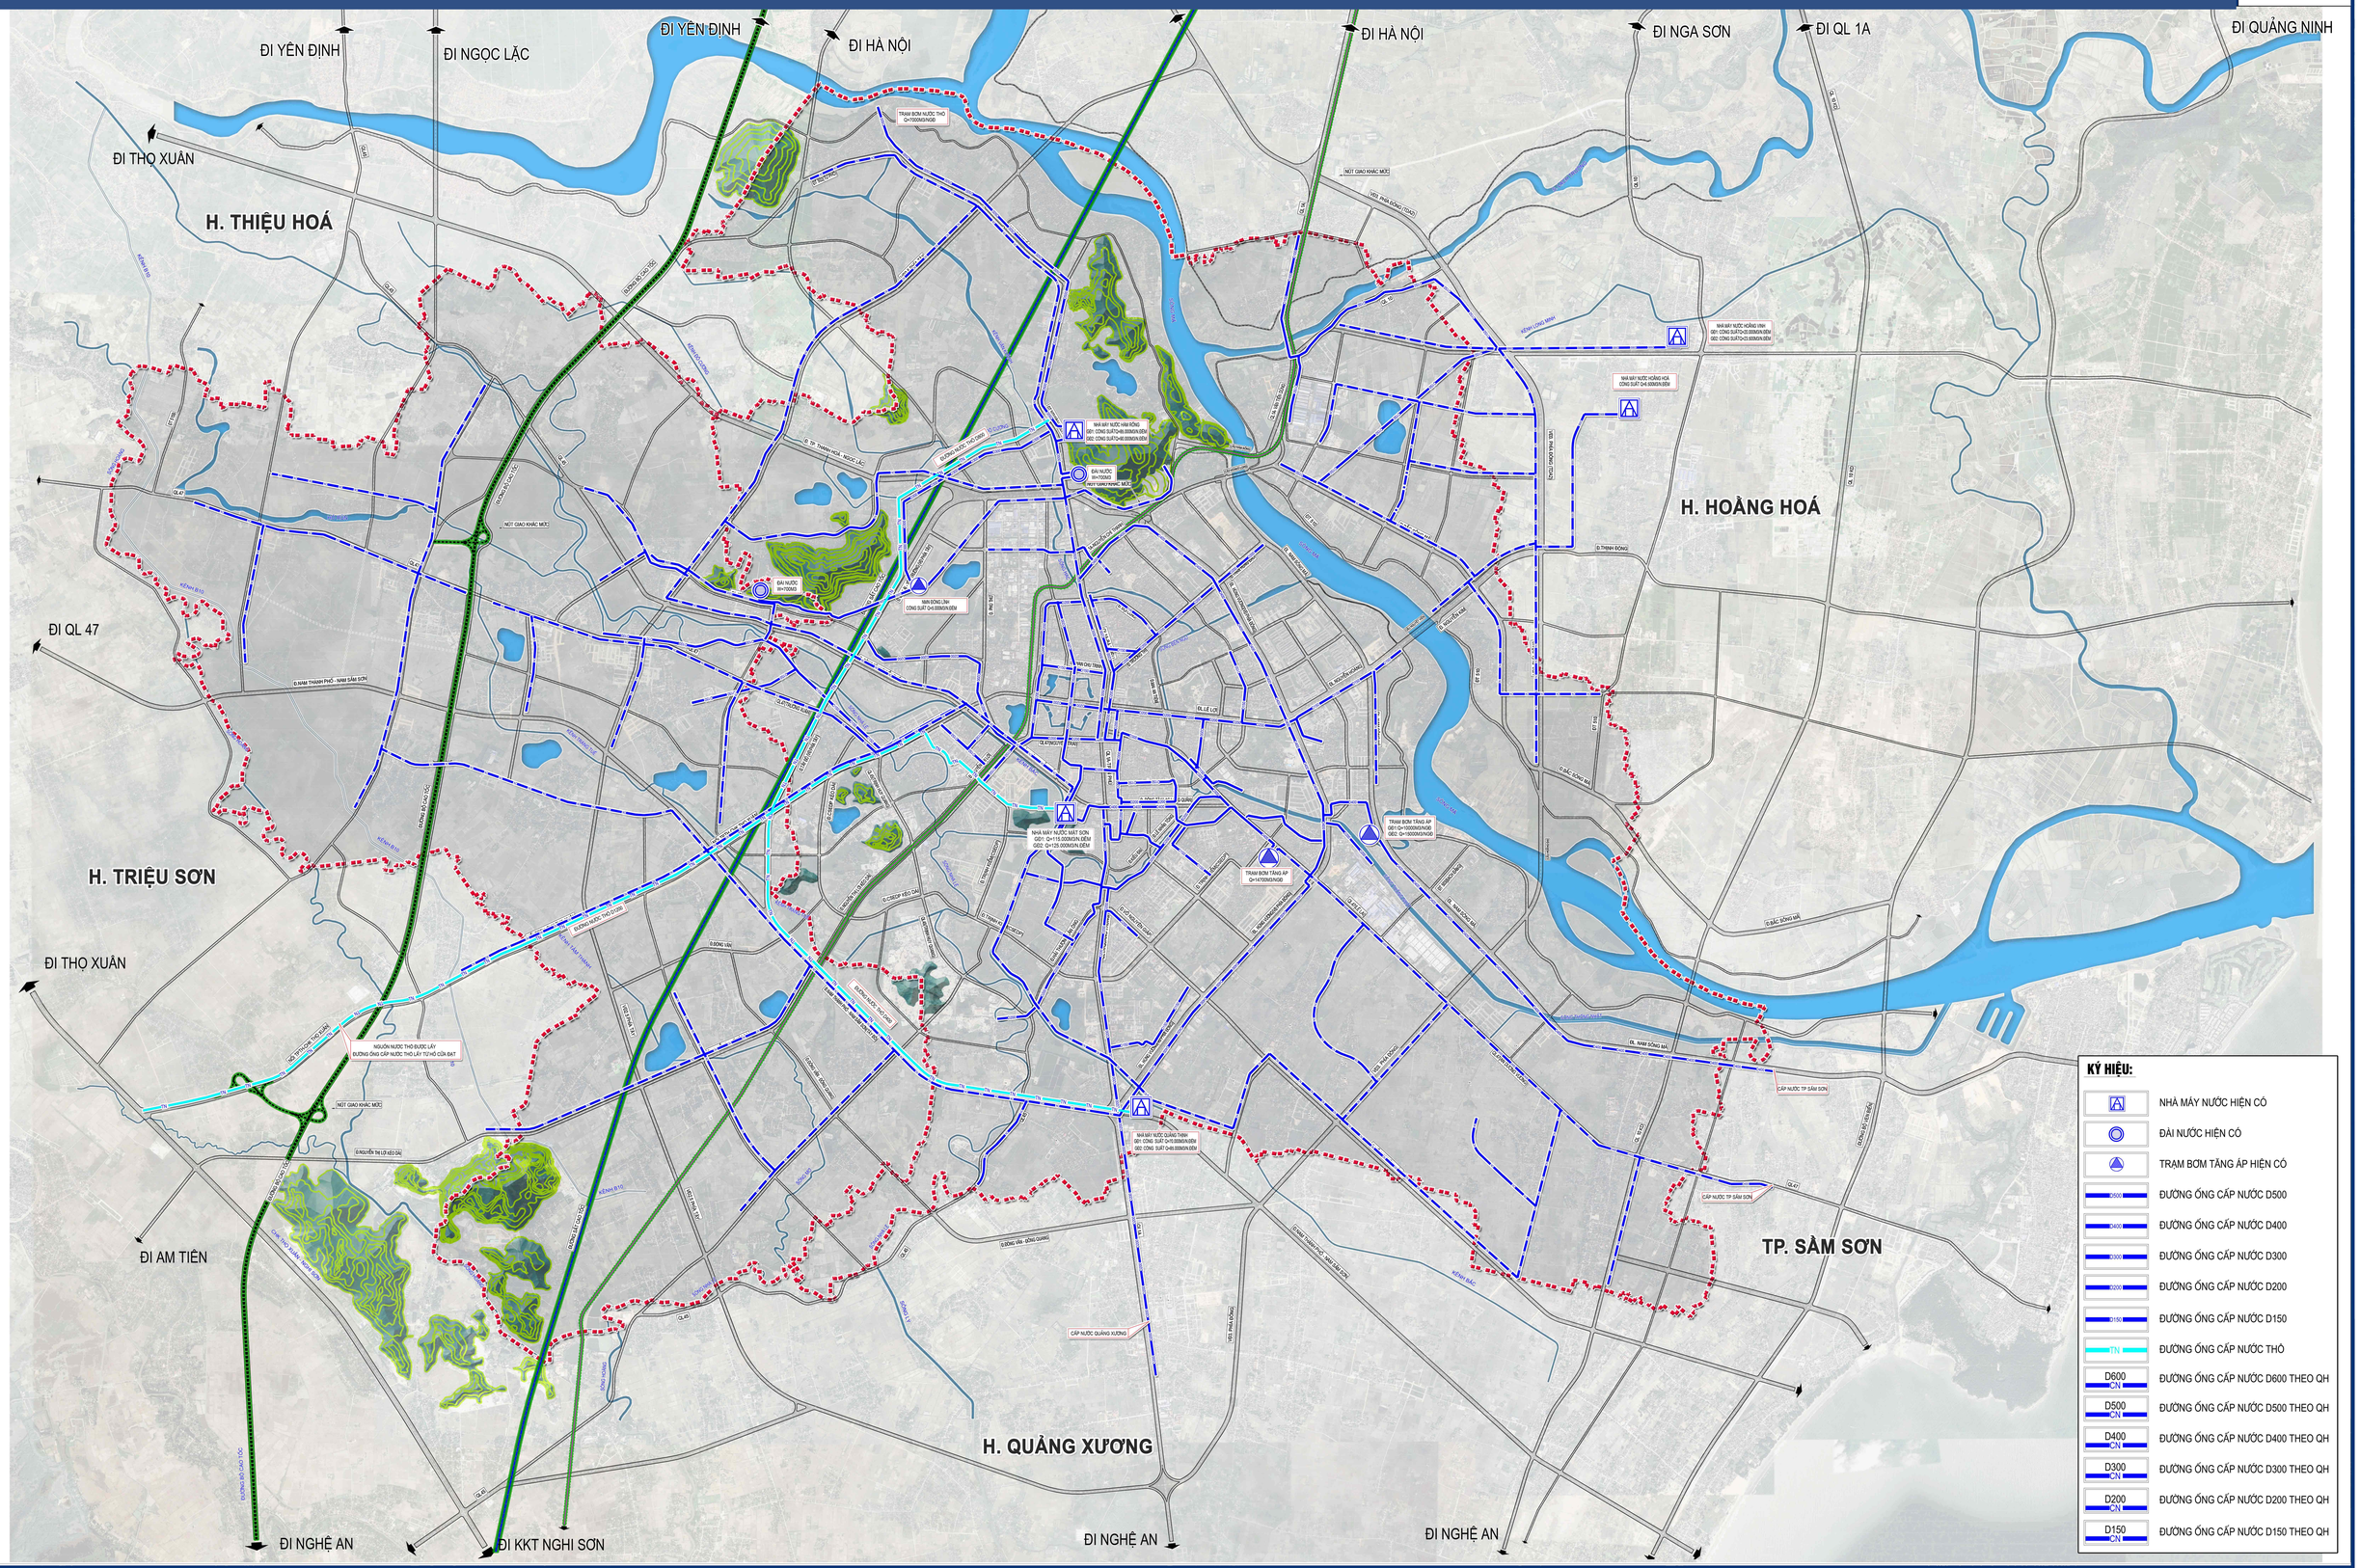
WATER SUPPLY ORIENTATION MAP